

APPENDIX C – Wellbore Schematic(s)

RESOLUTE


NATURAL RESOURCES

E-119 from phase I application, typical injection well with construction deficiency:
intermediate casing set above and no cement at the USDW base (Chinle top)

Well Name: E119 Aneth Unit

API Number 43037162800000	Surface Legal Location NW NW	Section 19	Township 40S	Range 24E	Well Spud Date/Time 4/1/1959	Field Name Aneth	State/Province UT
Original KB Elevation (ft) 4,774.00	KB-Ground Distance (ft) 10.00		Total Depth (ftKB) 5,756.0		PBTD (All) (ftKB)		

Wellbore Config: Vertical - Original Hole, 5/24/2007 3:45:10 PM

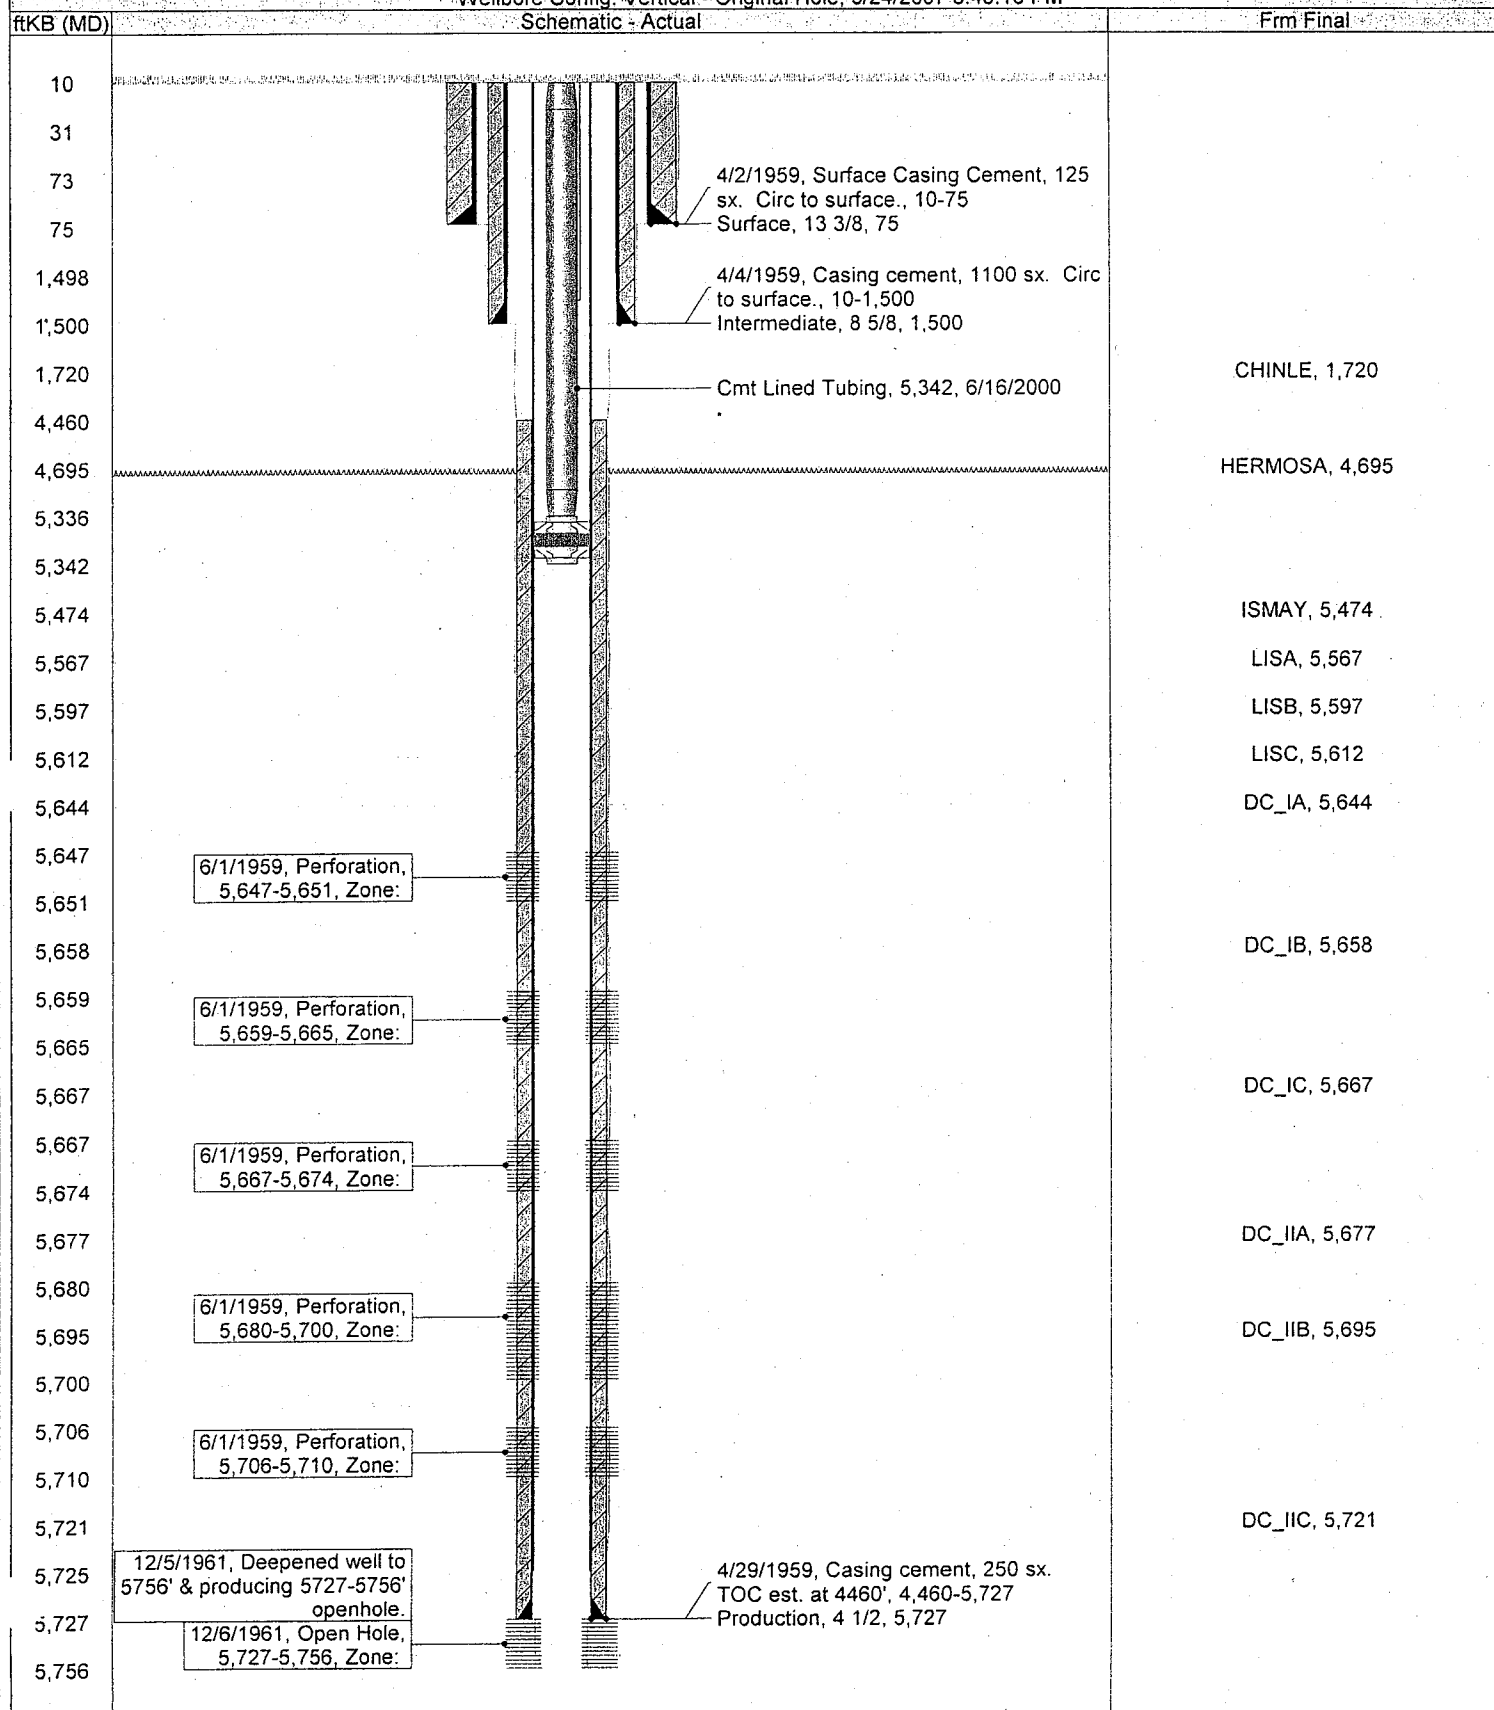

RESOLUTE


NATURAL RESOURCES

E-129 from phase I application, **typical injection well without construction deficiency**; intermediate casing extends below and is cemented through the USDW base

Well Name: **E129 Aneth Unit**

API Number 43037160550000	Surface Legal Location NW NW	Section 29	Township 40S	Range 24E	Well Spud Date/Time	Field Name Aneth	State/Province UT
Original KB Elevation (ft)		KB-Ground Distance (ft)		Total Depth (ftKB) 5,500.0		PBTD (All) (ftKB) Original Hole - 5440.0	

Wellbore Config: - Original Hole, 5/24/2007 3:52:46 PM

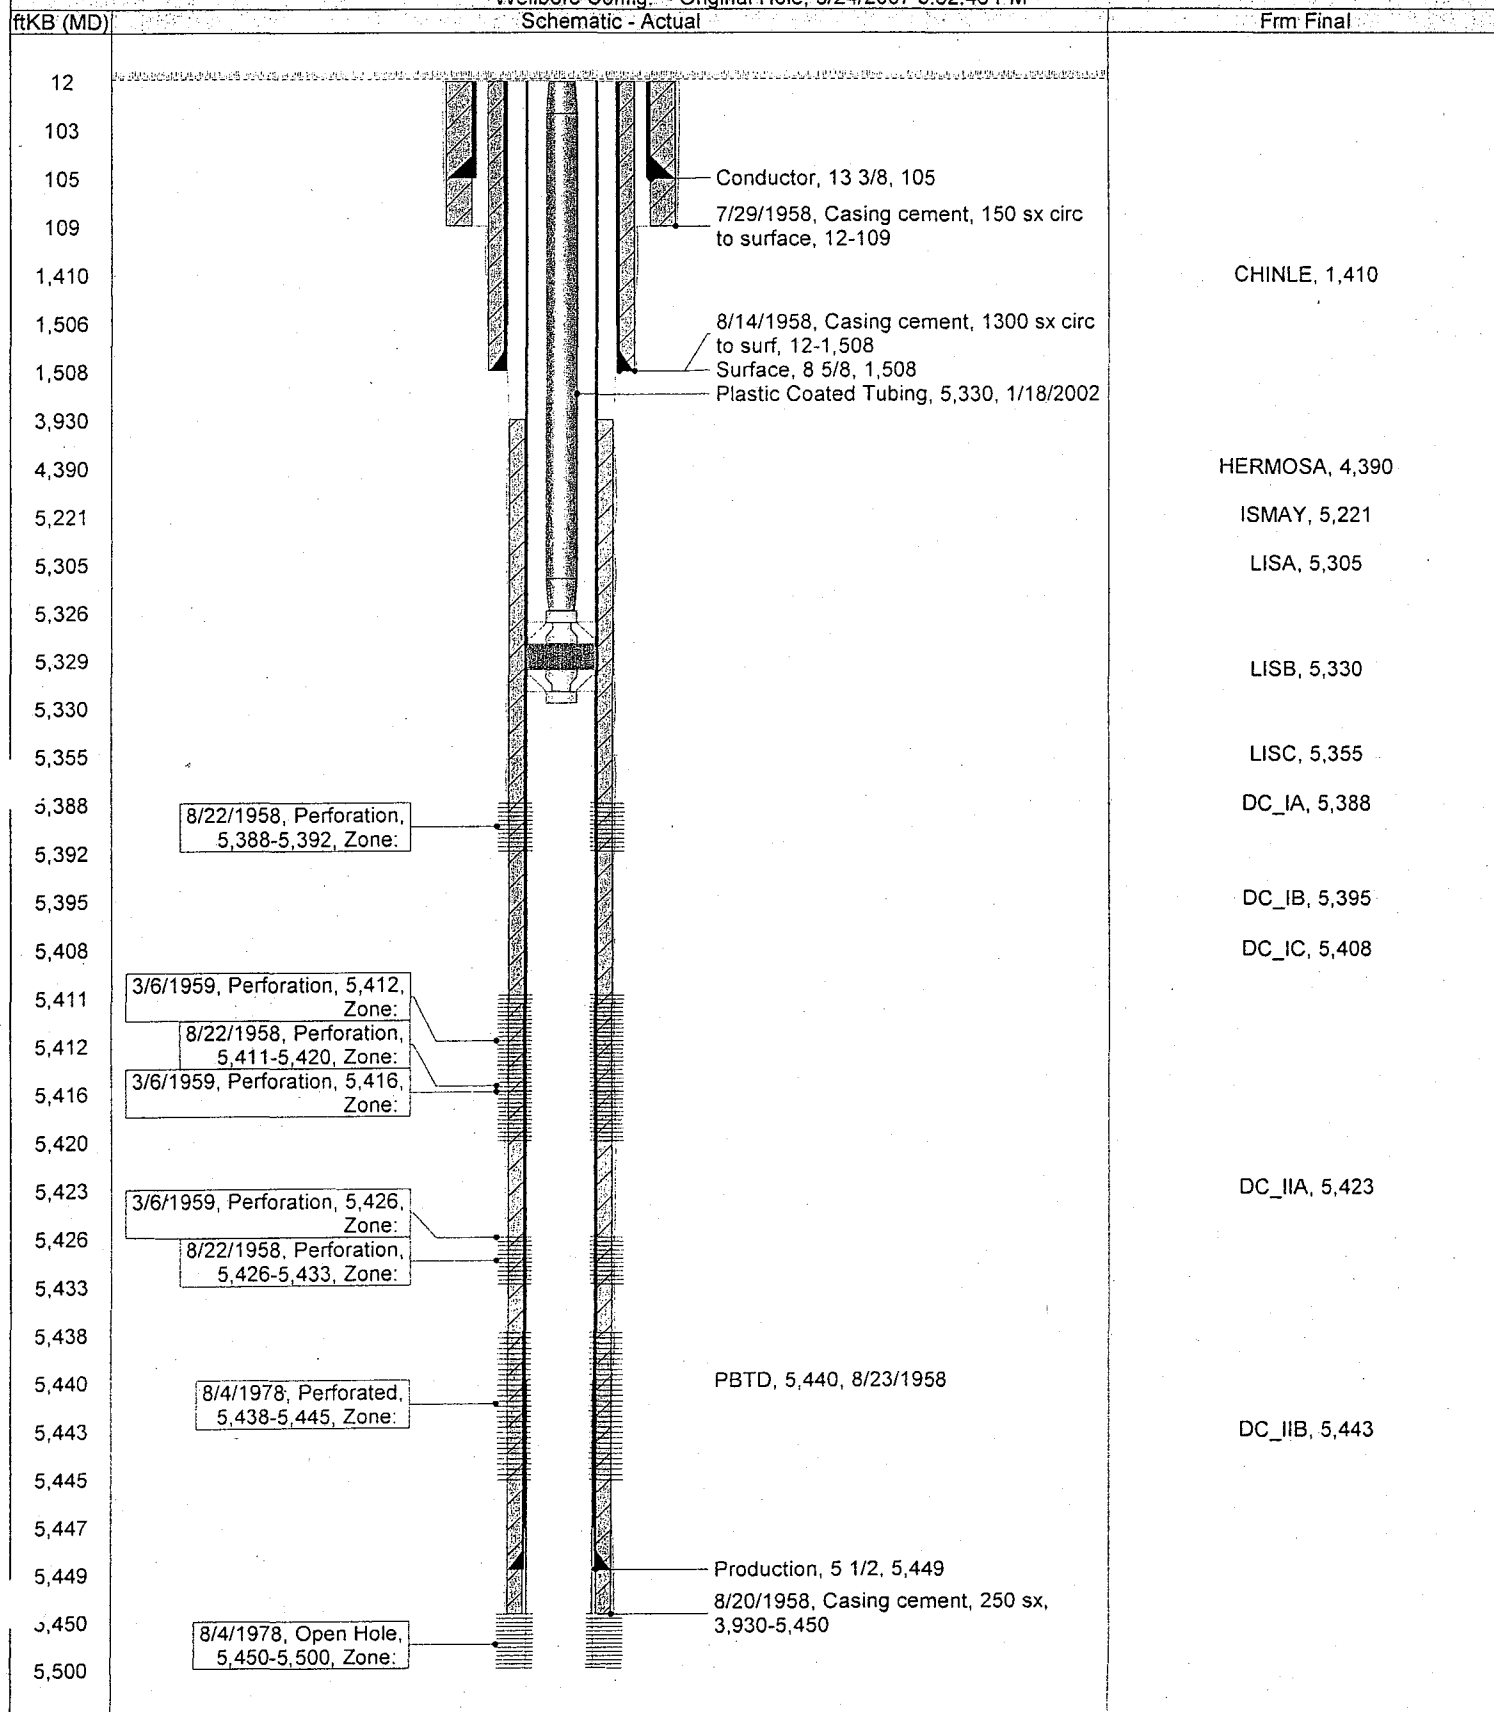


RESOLUTED-212 from phase II application, typical injection well with construction deficiency:
surface casing set above and no cement at the USDW base

NATURAL RESOURCES

Well Name: D212 Aneth Unit

API Number 43037162780000	Surface Legal Location SE NE	Section 12	Township 40S	Range 23E	Well Spud Date/Time	Field Name Aneth	State/Province UT
Original KB Elevation (ft) 5,269.00	KB-Ground Distance (ft) 9.00		Total Depth (ftKB) 6,255.0		PBTD (Alt) (ftKB) Original Hole - 6255.0		

Wellbore Config: - Original Hole, 8/14/2007 3:19:22 PM

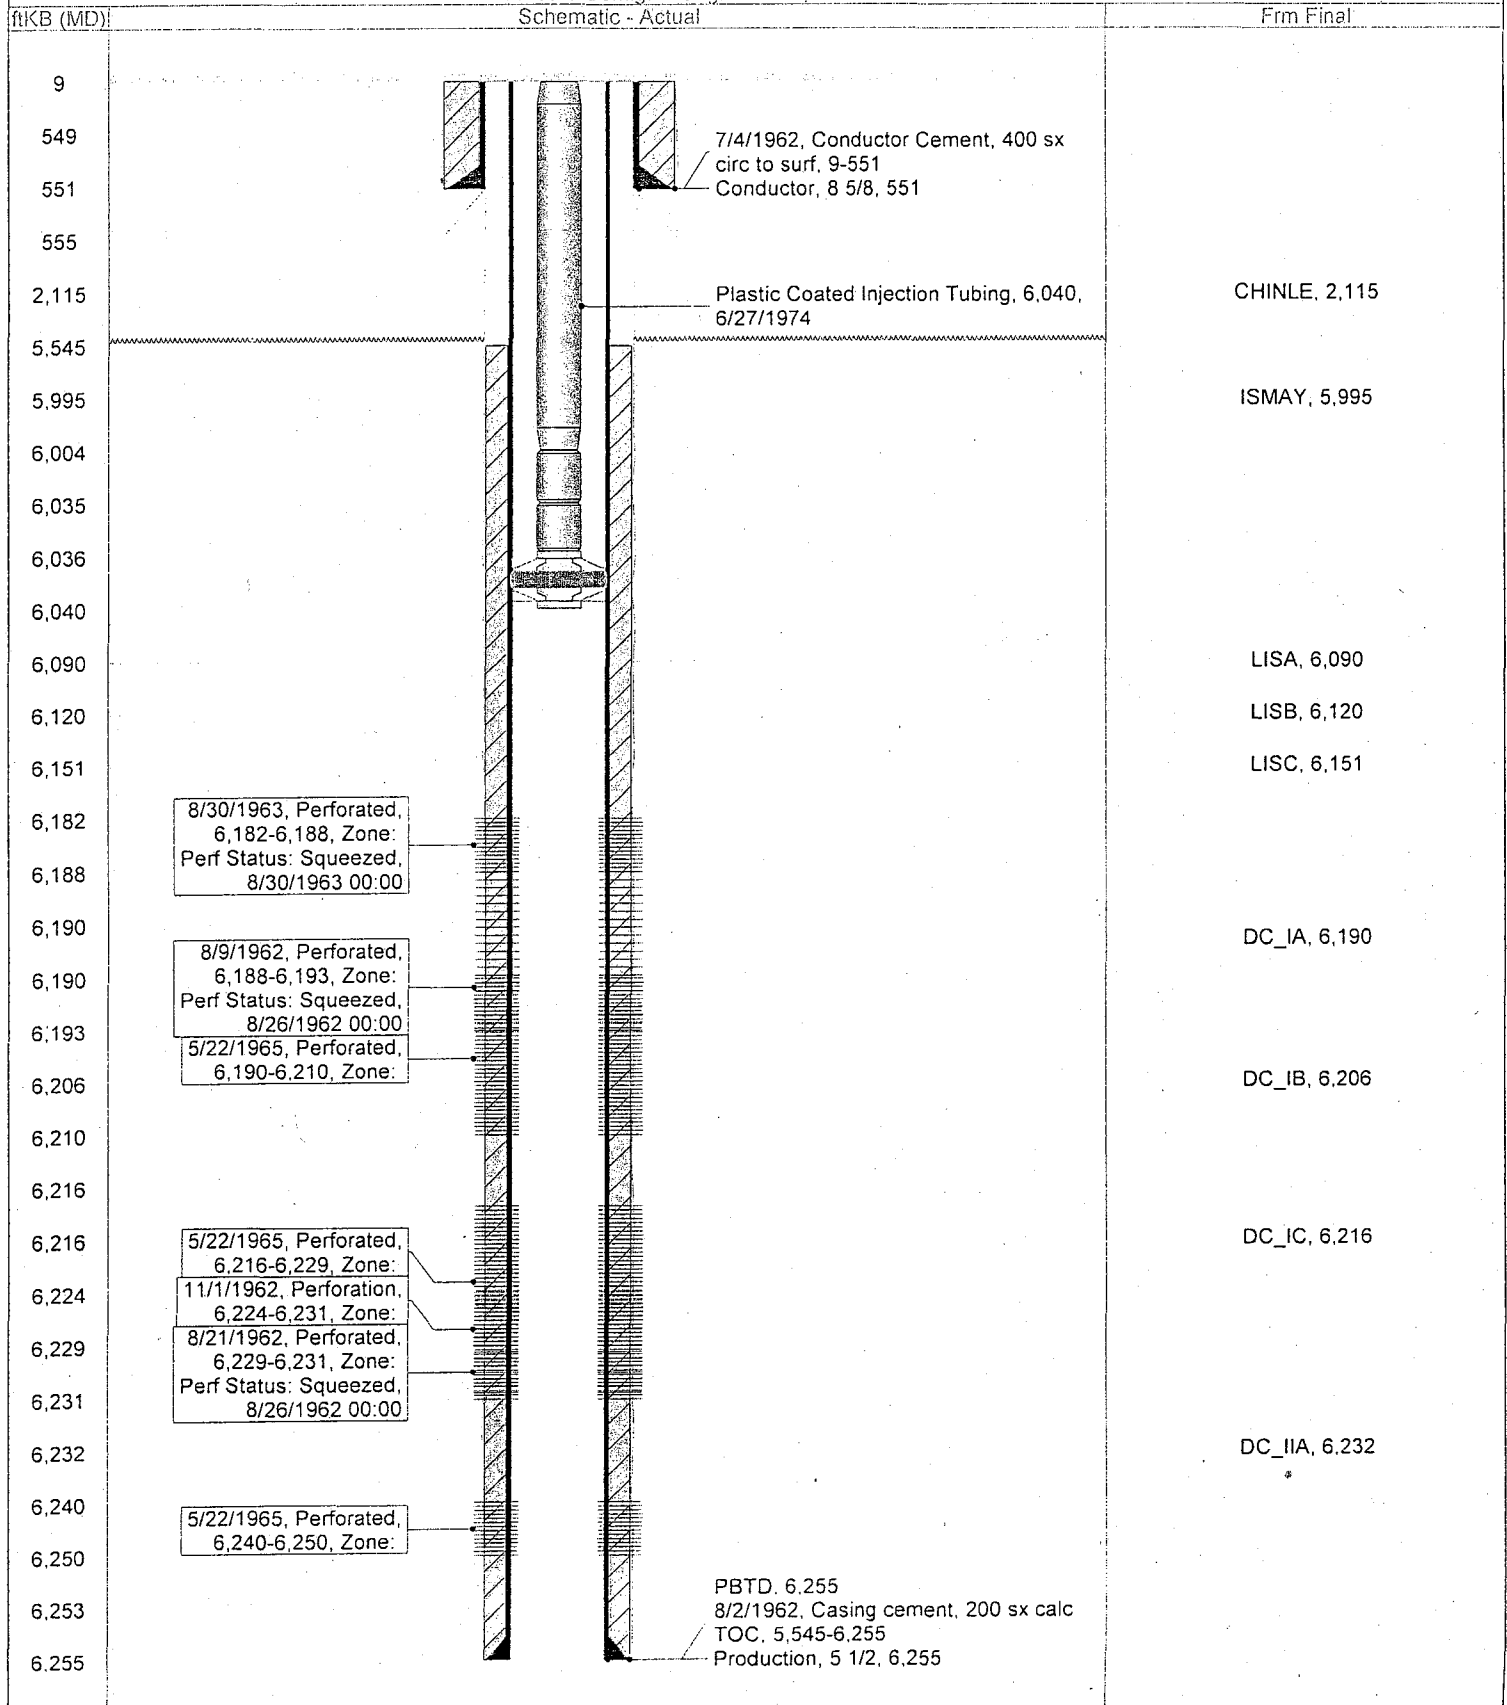


H-408 from phase I application, **typical injection well without construction deficiency:** surface or intermediate casing set above the USDW base but long string casing cemented to surface

Well Name: H408 Aneth Unit

API Number 43037163230000	Surface Legal Location SE SE	Section 8	Township 40S	Range 24E	Well Spud Date/Time	Field Name Aneth	State/Province UT
Original KB Elevation (ft)		KB-Ground Distance (ft)		Total Depth (ftKB) 5,630.0		PBTD (All) (ftKB) Original Hole - 5595.0	

Wellbore Config: - Original Hole, 5/30/2007 1:49:13 PM

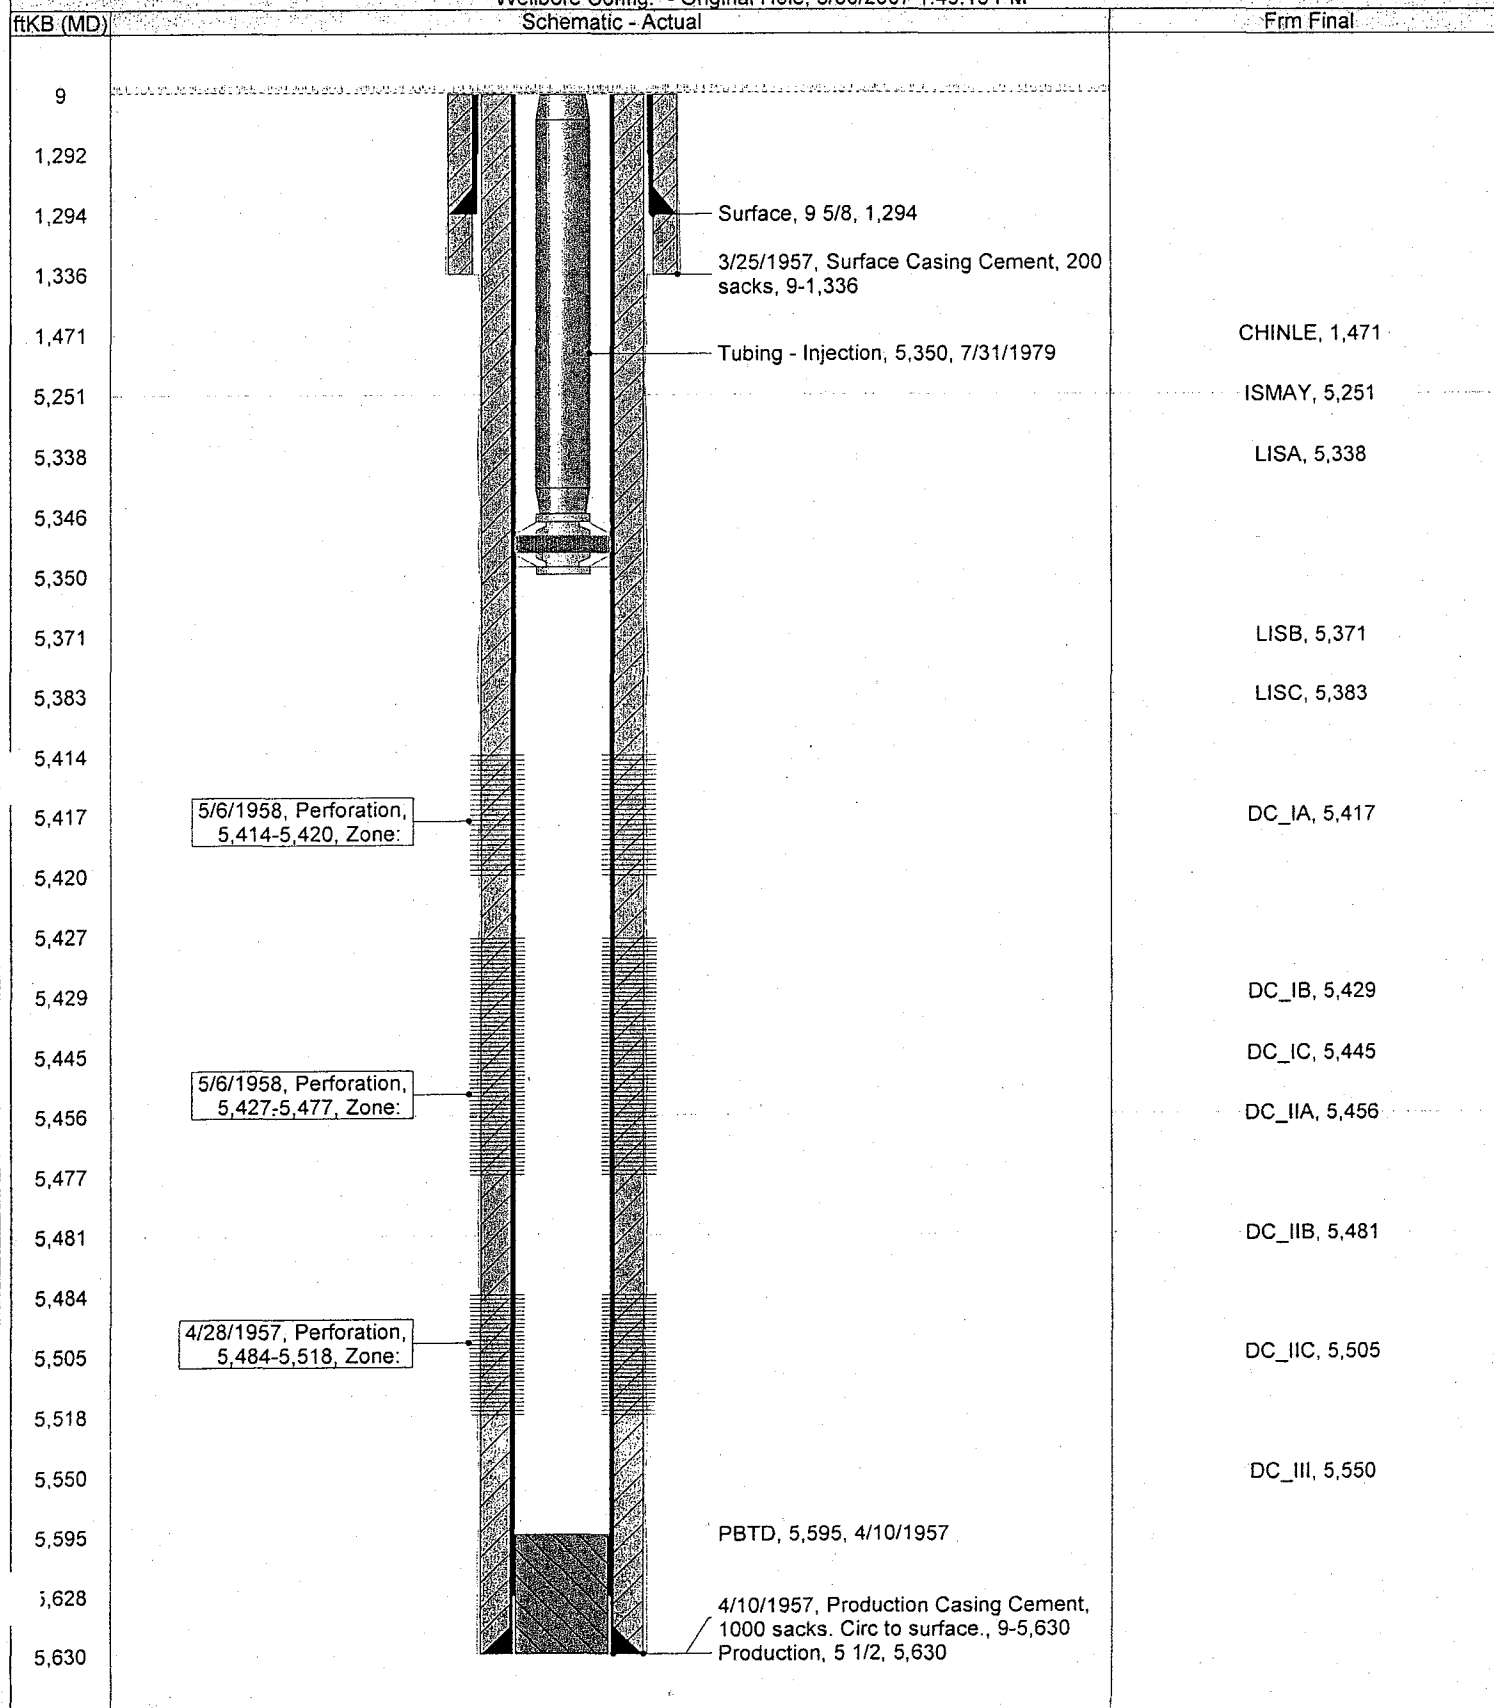

C-313 from phase II application,
typical multilateral injection
well construction

Aneth Unit
San Juan County, UT
C-313 Horizontal UIC Well Schematic
Splayed Laterals in Desert Creek

