XREFS:
42322X01
42322XBP

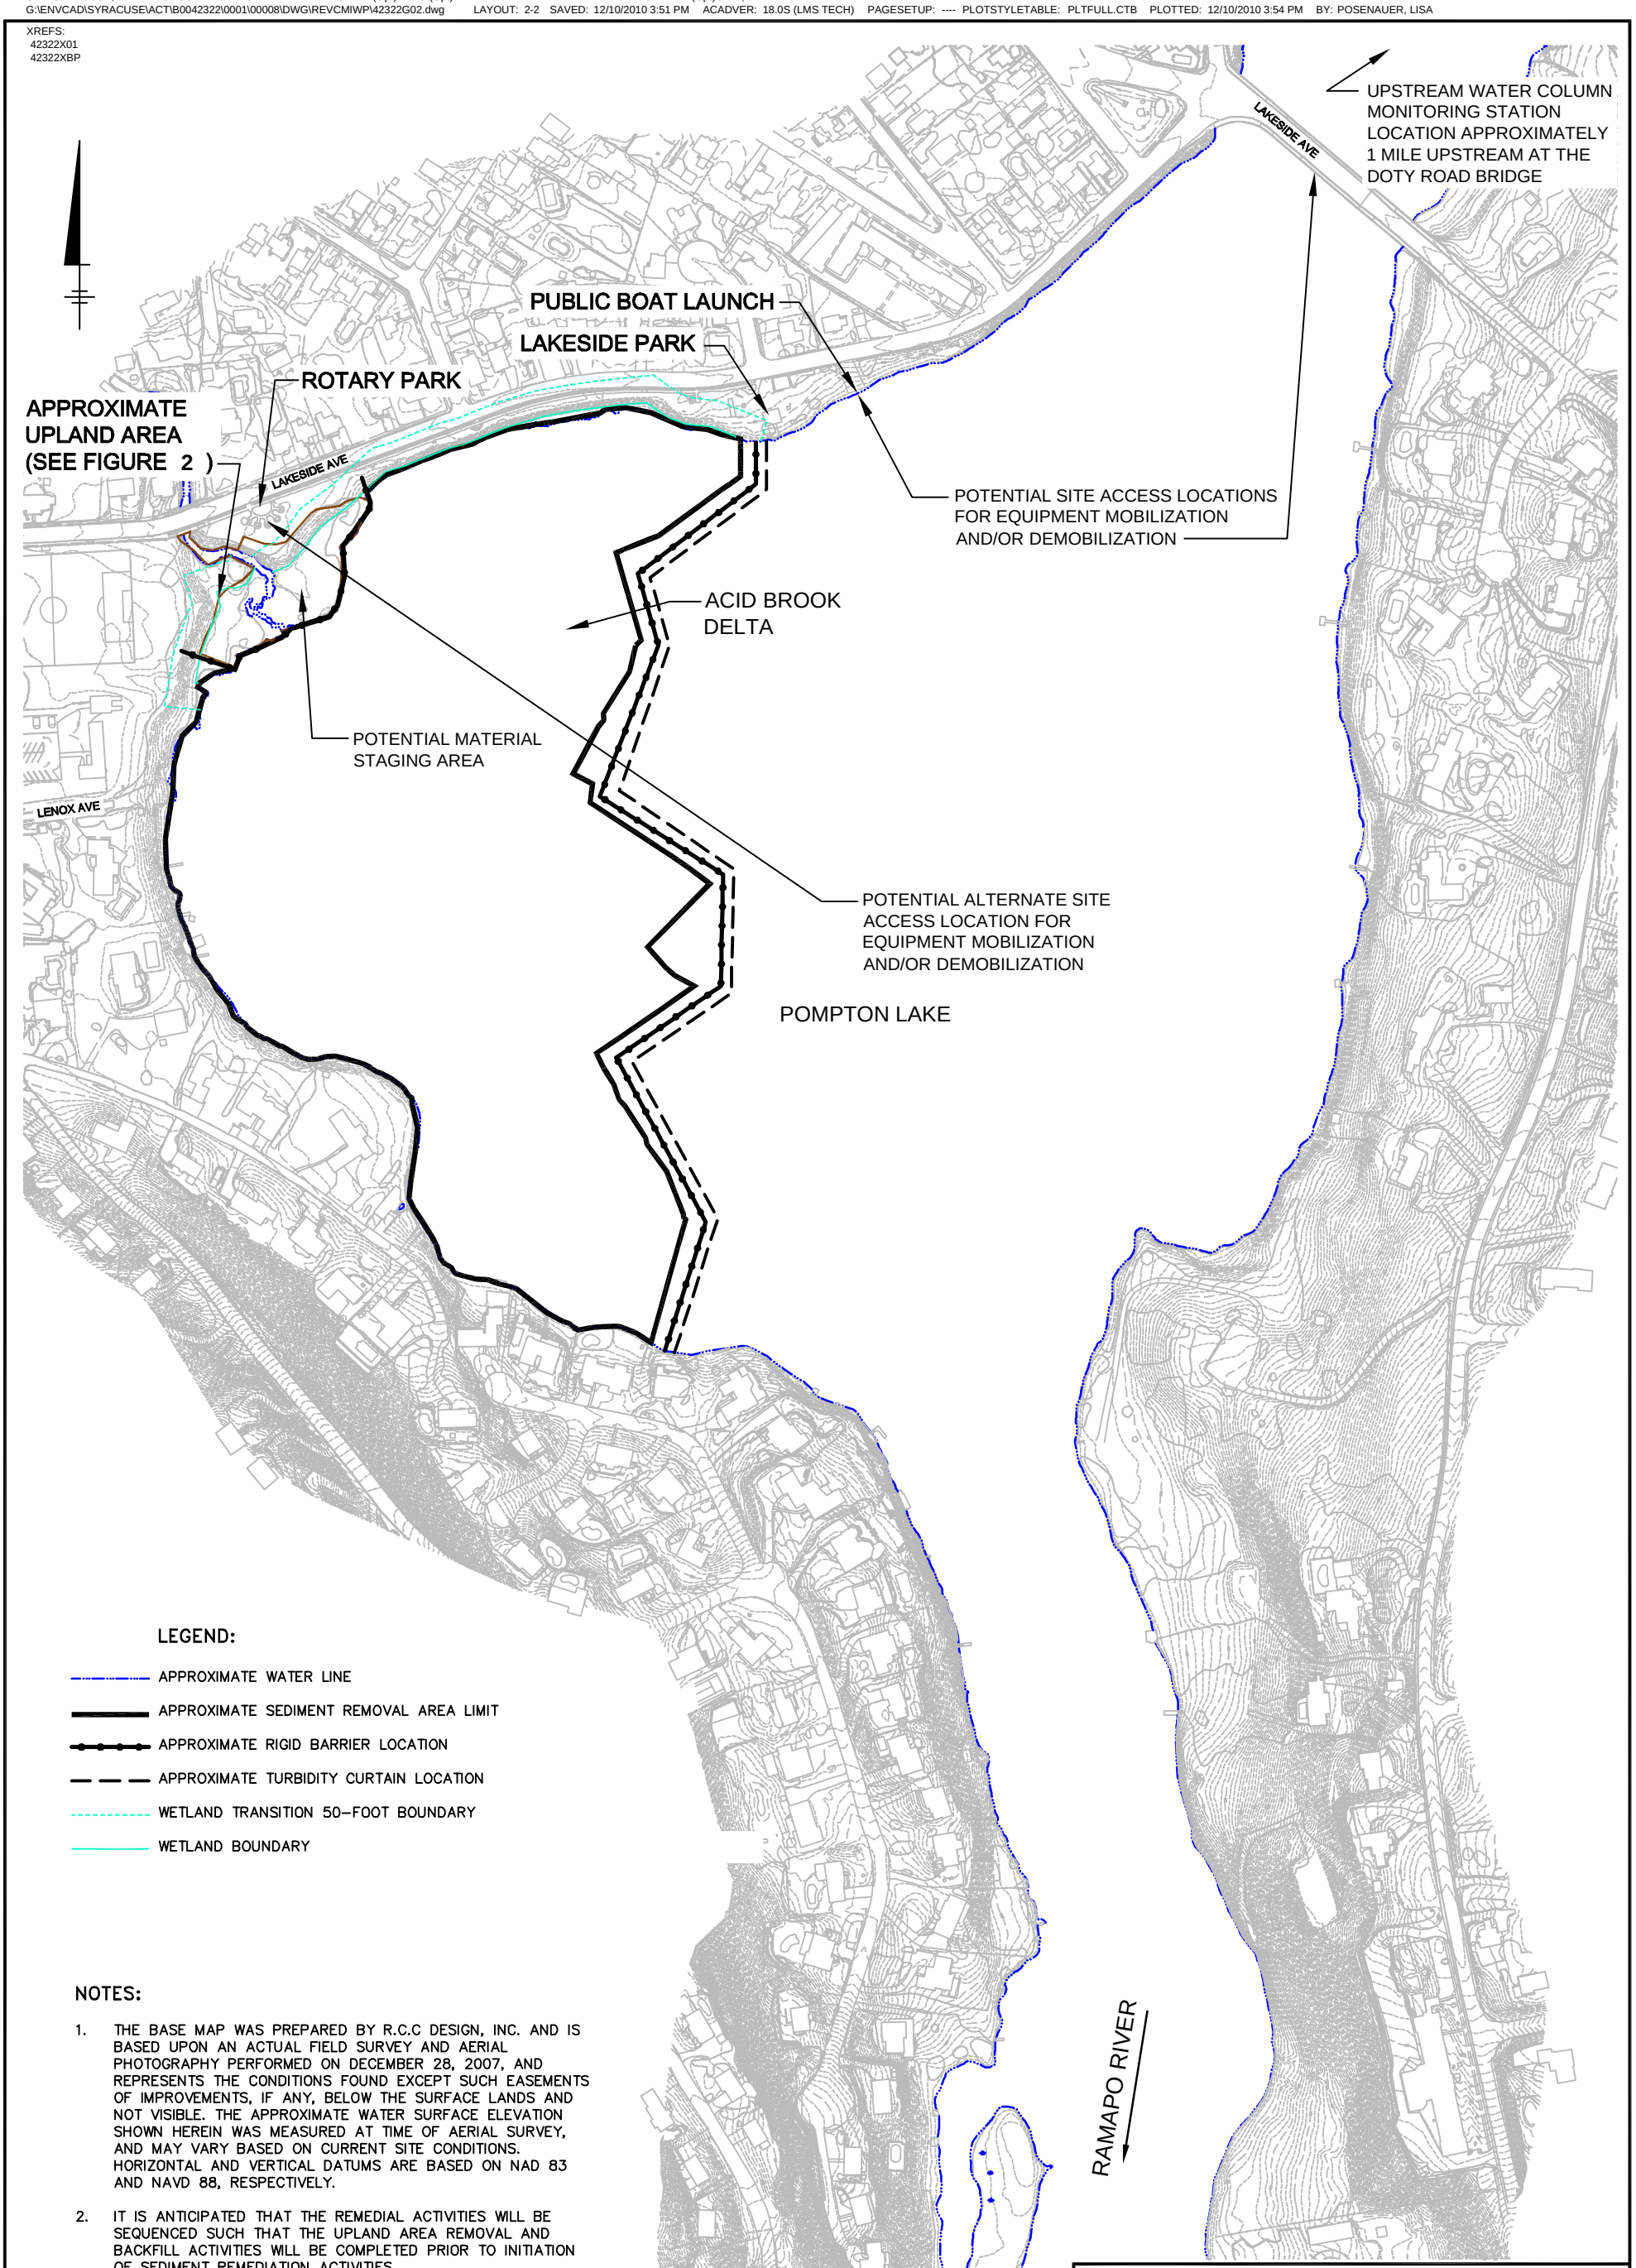


LEGEND:

- APPROXIMATE WATER LINE
- APPROXIMATE SEDIMENT REMOVAL AREA LIMIT
- APPROXIMATE RIGID BARRIER LOCATION
- APPROXIMATE TURBIDITY CURTAIN LOCATION
- WETLAND TRANSITION 50-FOOT BOUNDARY
- WETLAND BOUNDARY

NOTES:

1. THE BASE MAP WAS PREPARED BY R.C.C DESIGN, INC. AND IS BASED UPON AN ACTUAL FIELD SURVEY AND AERIAL PHOTOGRAPHY PERFORMED ON DECEMBER 28, 2007, AND REPRESENTS THE CONDITIONS FOUND EXCEPT SUCH EASEMENTS OF IMPROVEMENTS, IF ANY, BELOW THE SURFACE LANDS AND NOT VISIBLE. THE APPROXIMATE WATER SURFACE ELEVATION SHOWN HEREIN WAS MEASURED AT TIME OF AERIAL SURVEY, AND MAY VARY BASED ON CURRENT SITE CONDITIONS. HORIZONTAL AND VERTICAL DATUMS ARE BASED ON NAD 83 AND NAVD 88, RESPECTIVELY.
2. IT IS ANTICIPATED THAT THE REMEDIAL ACTIVITIES WILL BE SEQUENCED SUCH THAT THE UPLAND AREA REMOVAL AND BACKFILL ACTIVITIES WILL BE COMPLETED PRIOR TO INITIATION OF SEDIMENT REMEDIATION ACTIVITIES.
3. WETLANDS DELINEATED BY URS CORPORATION JUNE 2009.
4. ADJ = ADJACENT TO ACTIVE REMEDIATION AREA.

0 300' 600'
GRAPHIC SCALE

DUPONT POMPTON LAKES WORKS
POMPTON LAKES, NEW JERSEY
**REVISED CORRECTIVE MEASURES IMPLEMENTATION WORK PLAN**

**ACID BROOK DELTA REMEDIAL APPROACH**

ARCADIS

FIGURE
**3**