

LEGEND



WELLS

- Cedarville Aquifer Extraction Wells
- Upper Cedarville Aquifer Monitoring Wells
- Middle Cedarville Aquifer Monitoring Wells
- Lower Cedarville Aquifer Monitoring Wells
- Sewer Backfill Monitoring Wells
- Unconsolidated Unit Monitoring Well
- No Use Water Wells - Survey Area
- Potable Water Wells - Survey Area
- Non-Potable Water Wells - Survey Area

HYDROGEOLOGY

Composite Potentiometric Ground Water Elevation from the Cedarville Aquifer Measured October 13, 2004.
(2 Foot Contour Interval)

- Particle Track (October 2004)
- Vernay Facility Boundary

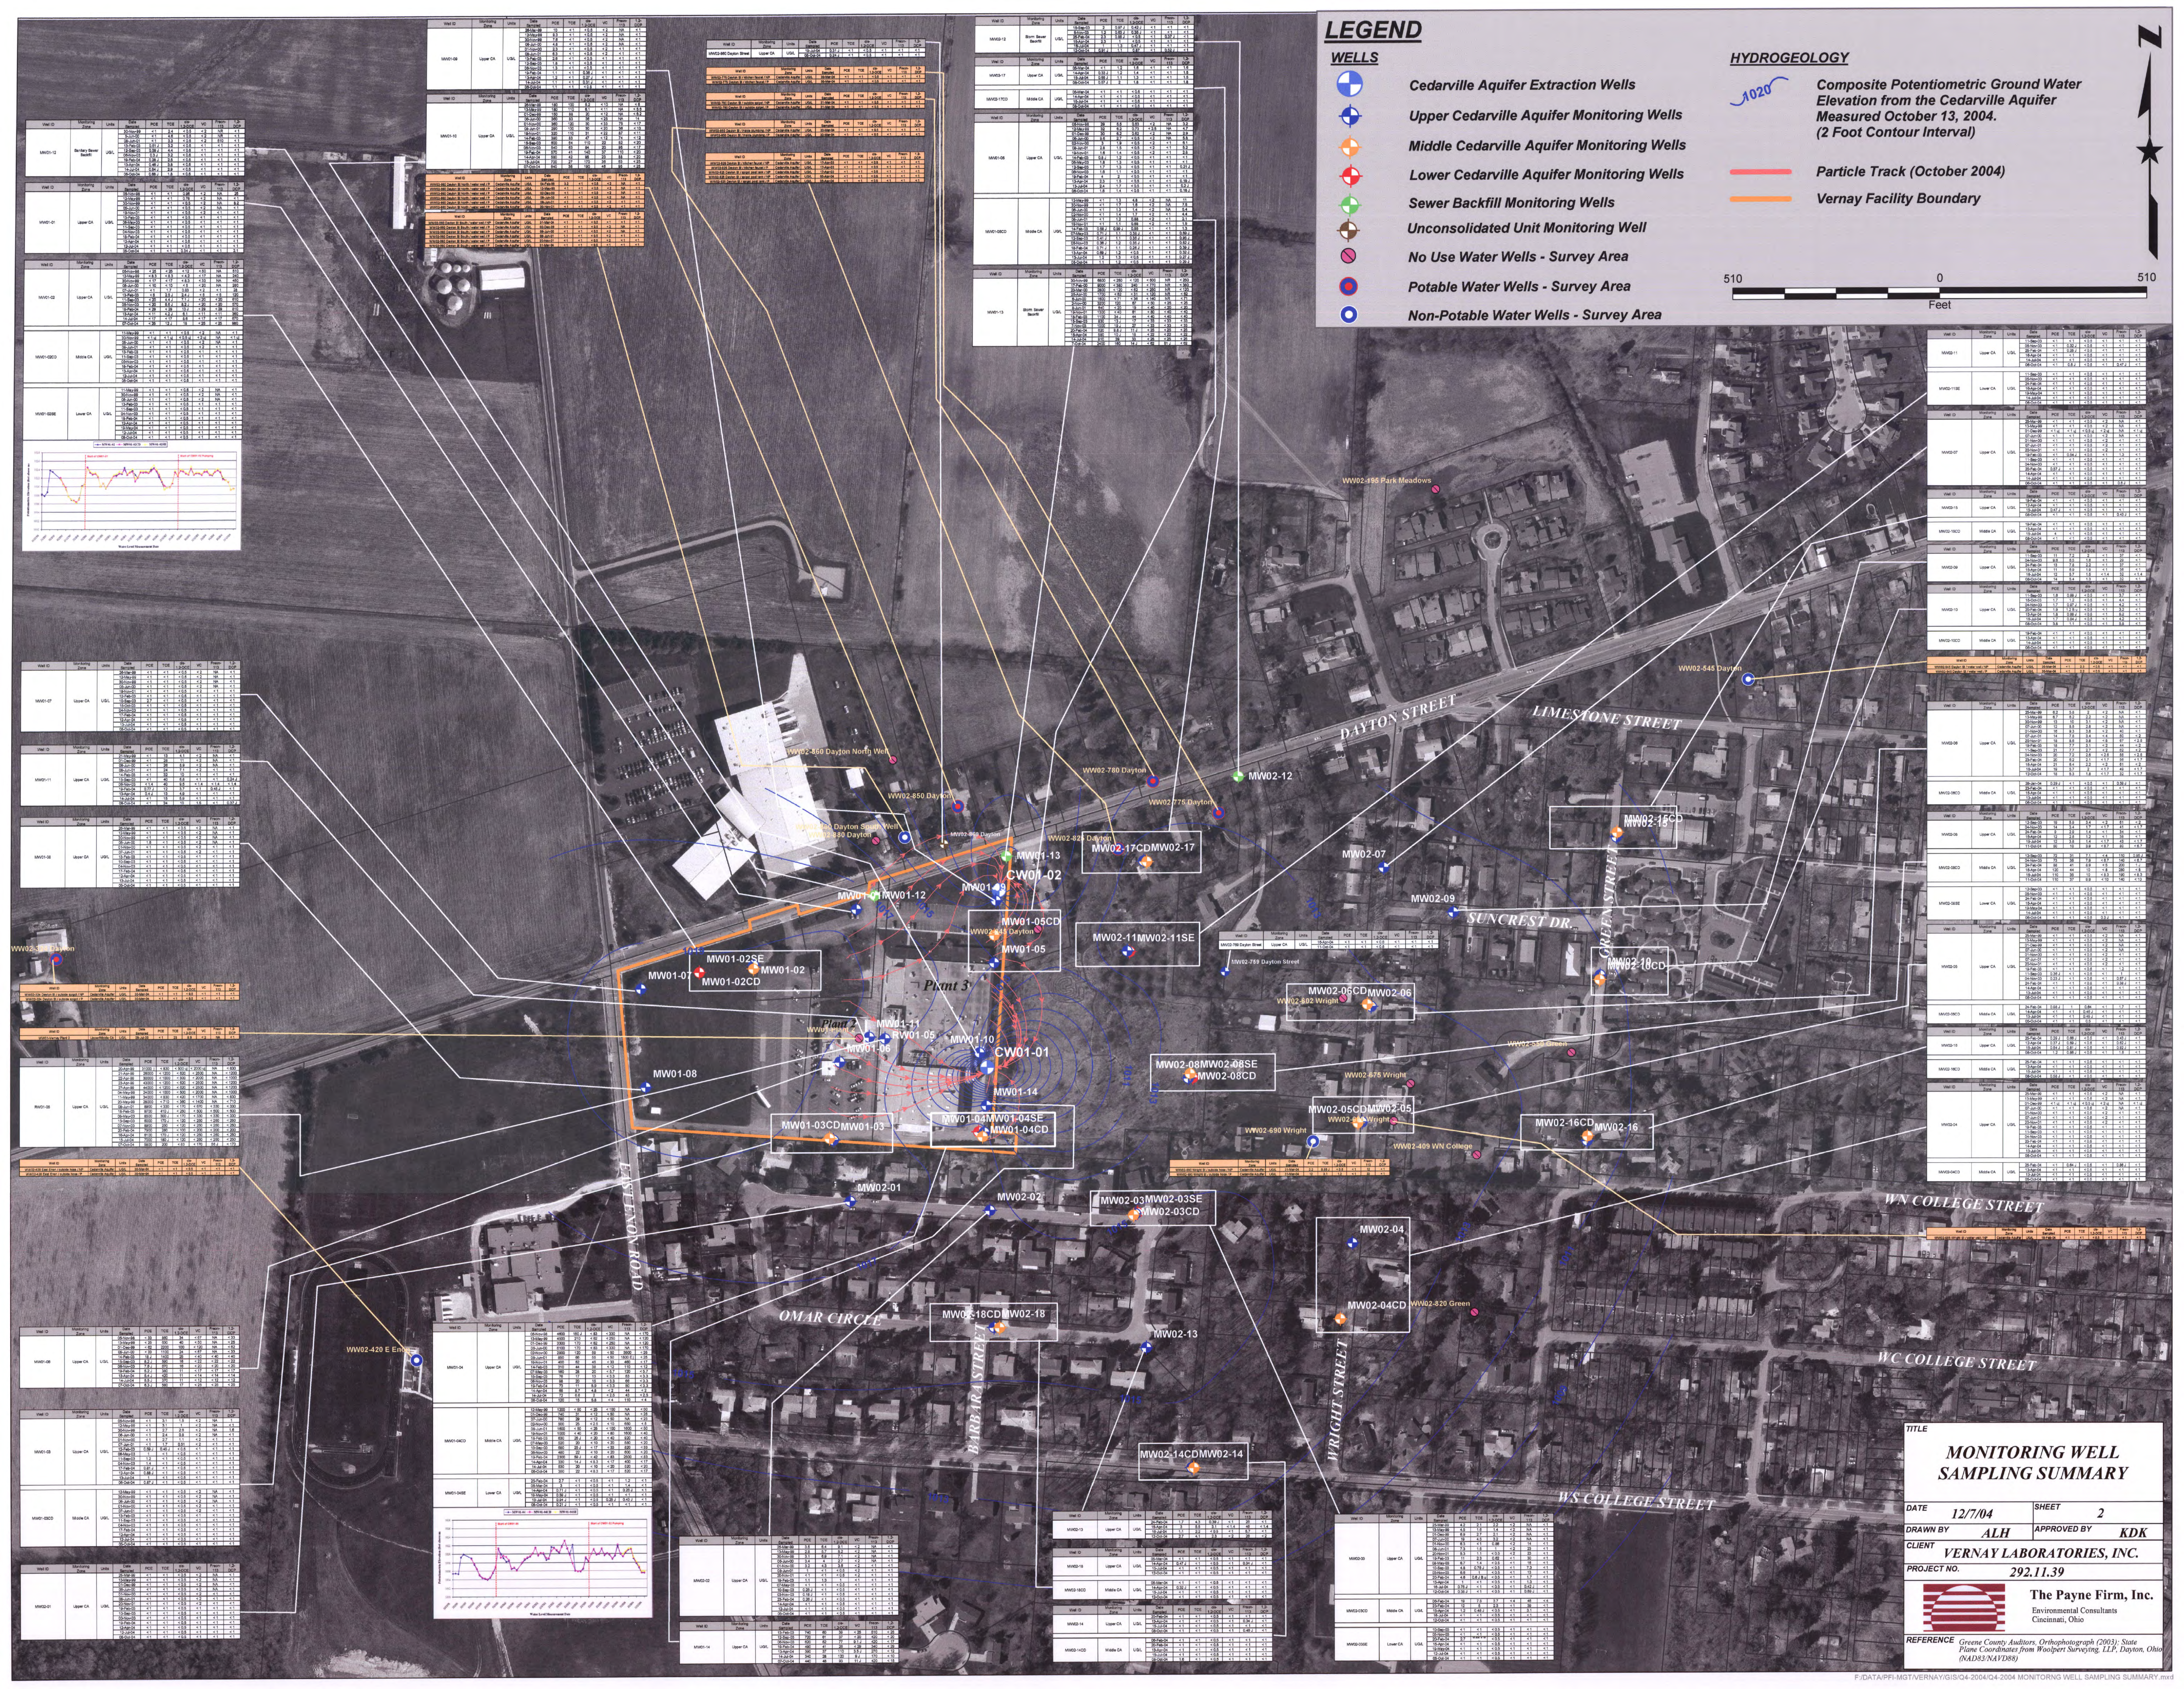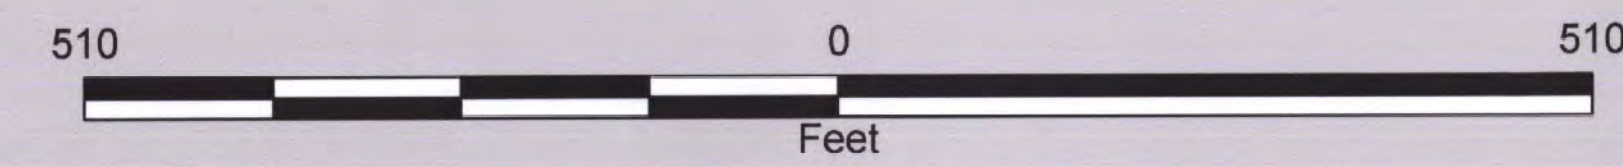

TITLE	
MONITORING WELL SAMPLING SUMMARY	
DATE	12/7/04
SHEET	2
DRAWN BY	ALH
APPROVED BY	KDK
CLIENT	VERNAV LABORATORIES, INC.
PROJECT NO.	292.11.39
The Payne Firm, Inc. Environmental Consultants Cincinnati, Ohio	
REFERENCE Greene County Auditor, Orthophotograph (2003); State Plane Coordinates from Westport Surveying, LLP, Dayton, Ohio (NAD83/NAD88)	