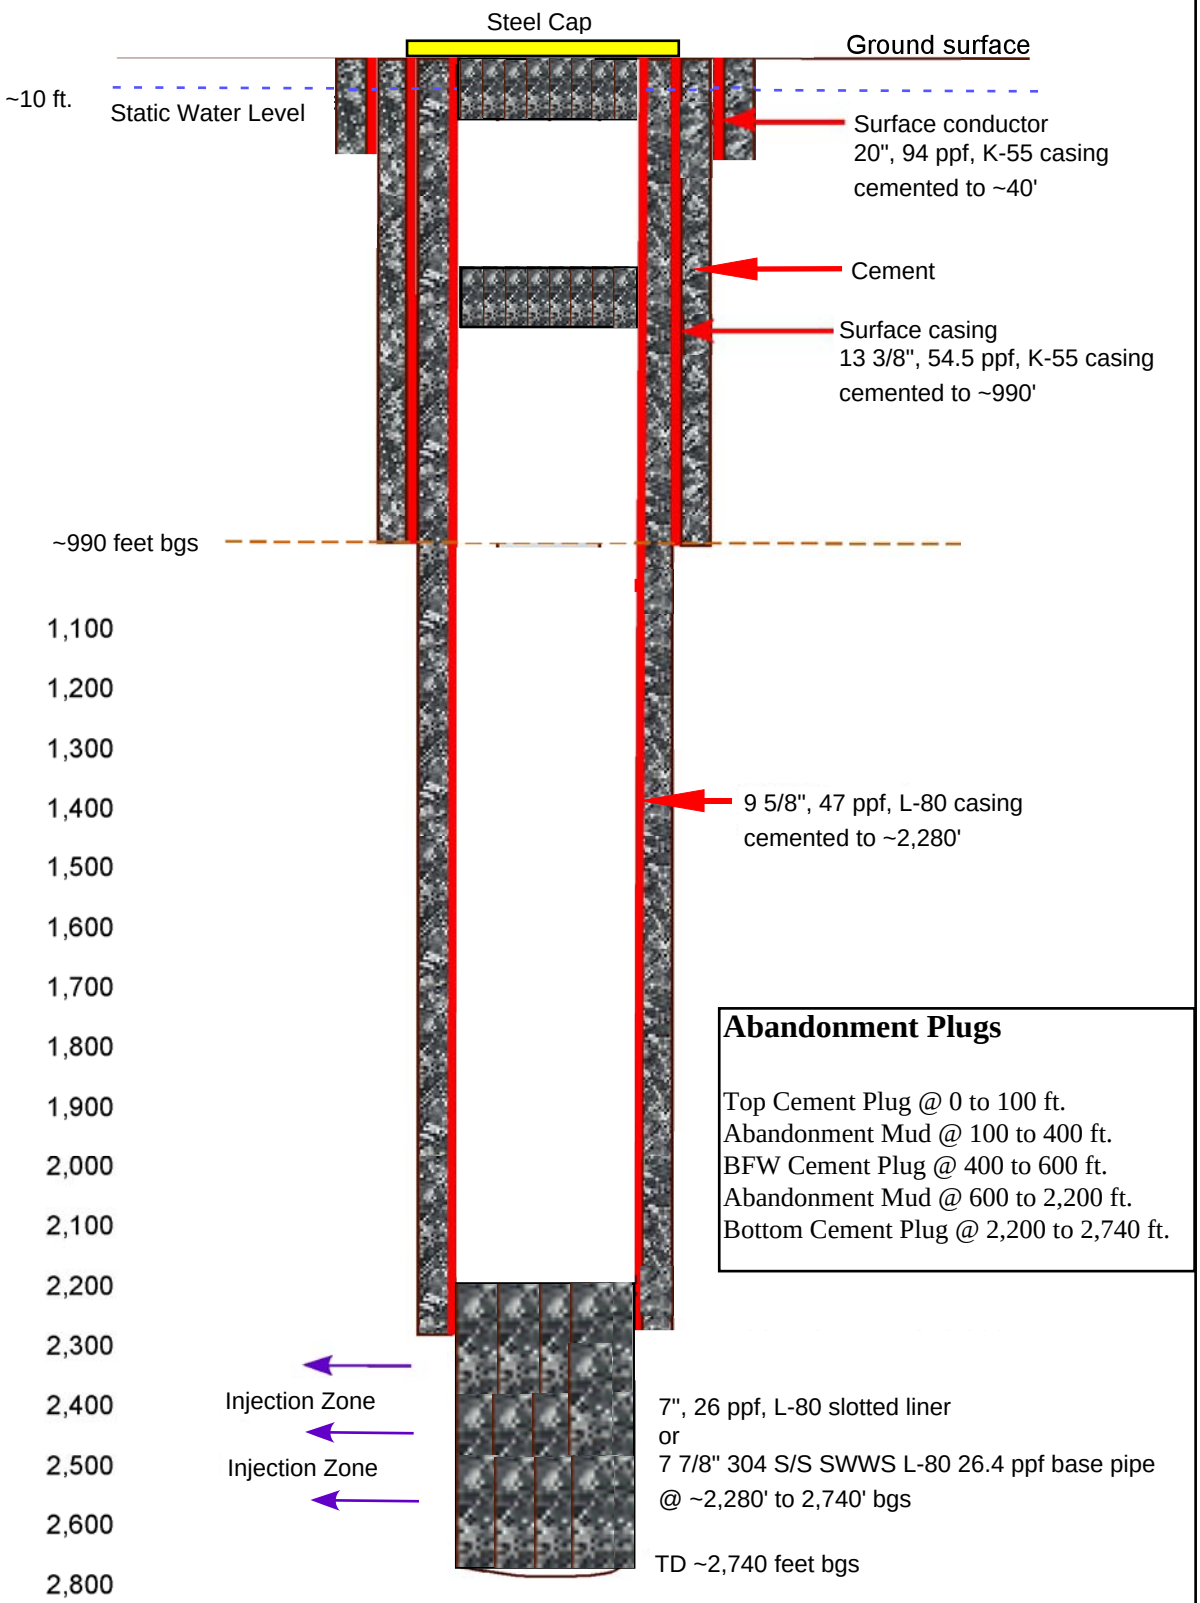


**Abandonment Plugs**

Top Cement Plug @ 0 to 100 ft.
Abandonment Mud @ 100 to 400 ft.
BFW Cement Plug @ 400 to 600 ft.
Abandonment Mud @ 600 to 2,200 ft.
Bottom Cement Plug @ 2,200 to 2,740 ft.

Revision: 1
Date: 08/14/2009

# General Abandonment Plan for All Wells

El Centro Generating Station
Imperial Irrigation District

**Figure Q1**